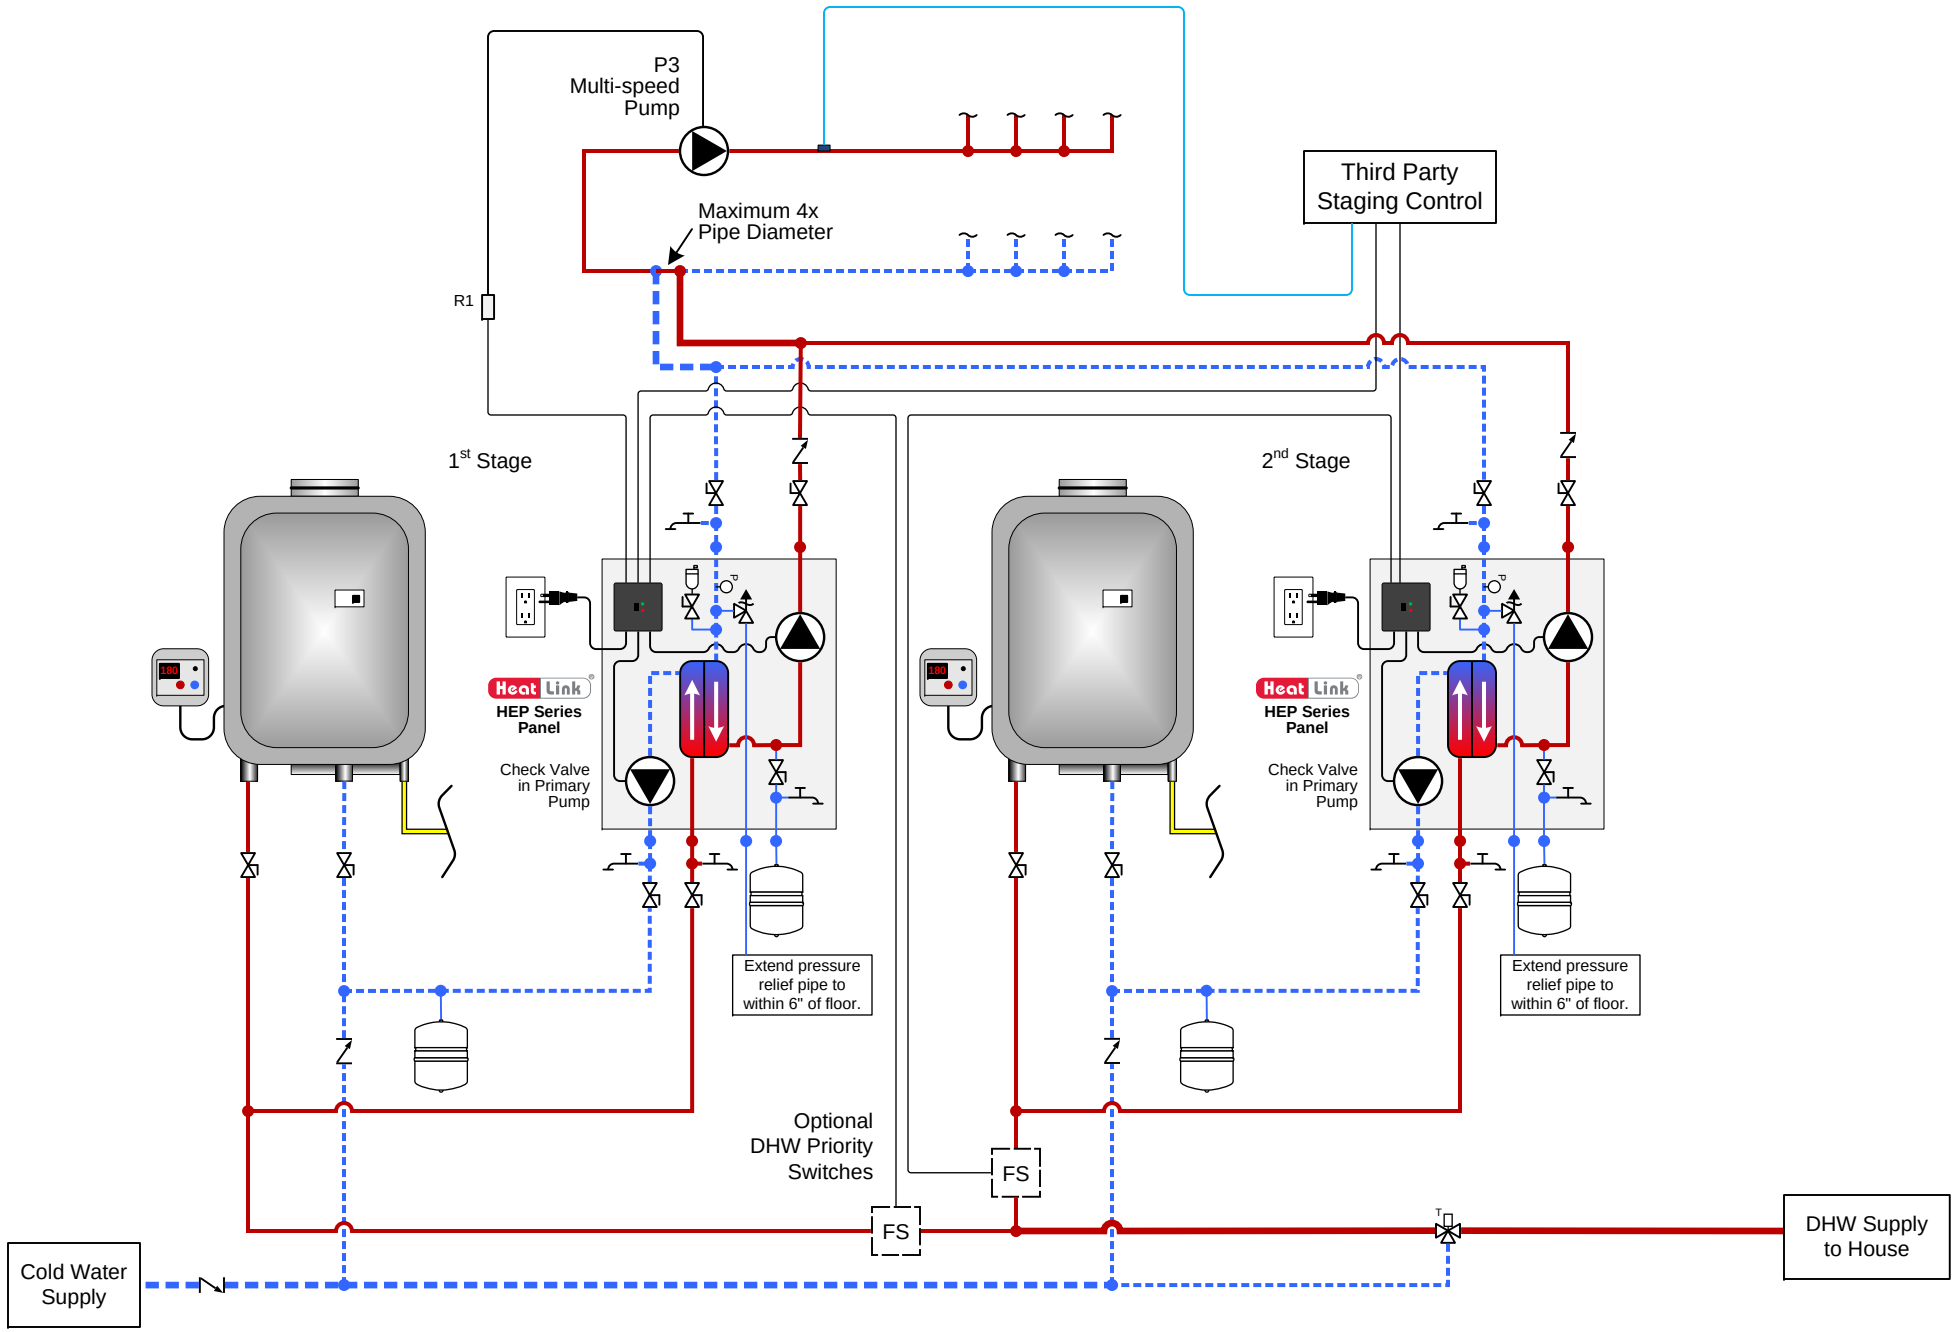


Heat Link®
www.heatlinkgroup.com
1-866-661-5332

Notes:

- Drawings are for HeatLink suggested system layout only! User must determine if system layout will work for their particular application.
- Air vents, expansion tanks, pressure relief valves, etc. for heat source as per local codes.
- Use isolation ball valves for all circuits and components.
- Local codes, regulations, and authorities have final jurisdiction.

Heat Source: Staged Tankless Water Heaters
Panel(s): HEP Series
Heat Load(s): Radiant Floor Heating

Date: 2013-02-18

Schematic #: **SCH-HEP-M012**

Rough-in wiring see:

Wiring detail see: SCH-HEP-E009